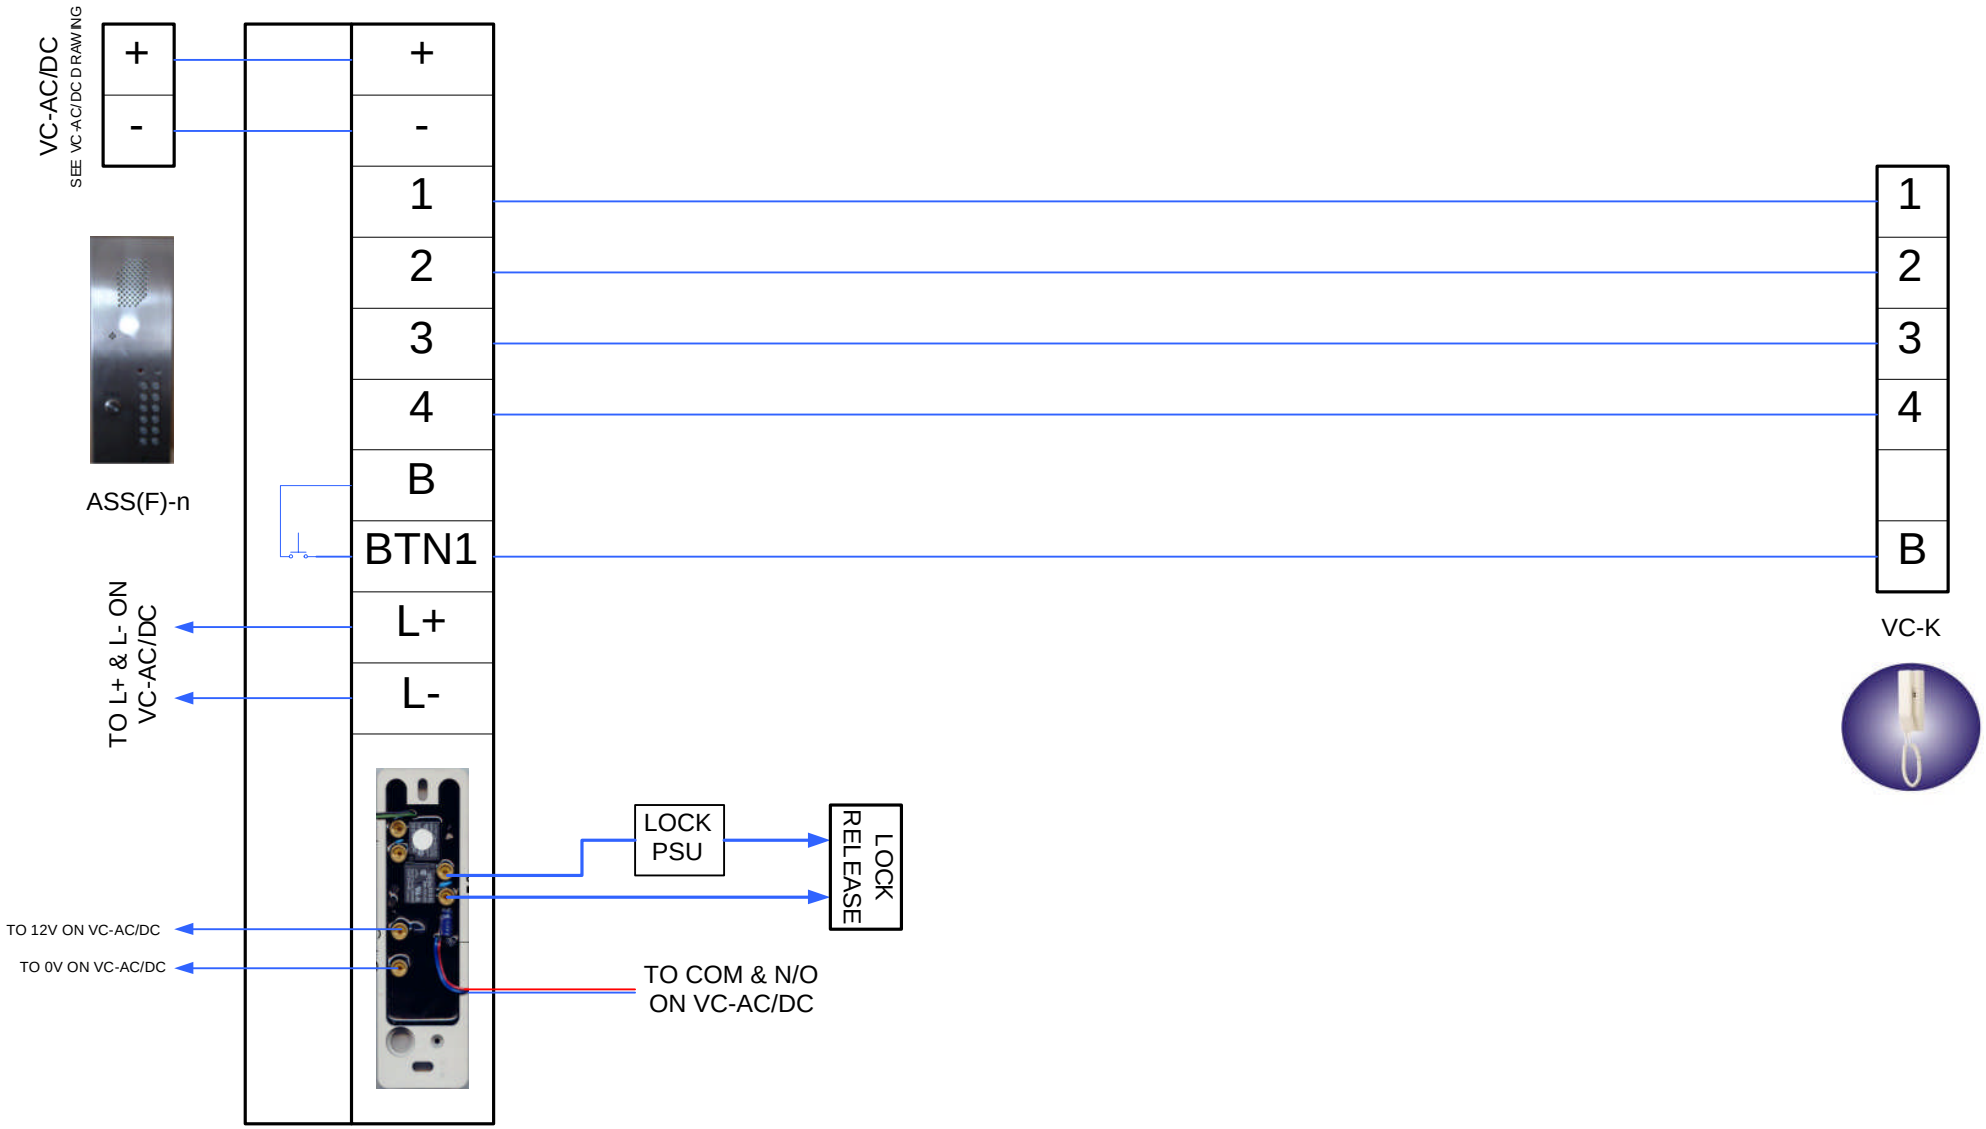

bctechnology limited
technically secure

BC TECHNOLOGY LTD
BCTEC HOUSE
WALLIS CLOSE
PARK FARM IND EST
WELLINGBOROUGH
NN8 6AG
TEL: 01933 405050
FAX: 01933 405454

TITLE: AIPHONE A##-n+KPET Wiring Diagram.	**CUSTOMER REF:** Aiphone Keypad with VC series	**DRAWING REF:** Aiphone KP-ET with ASS-1	
DATE: 09-10-06	**CABLE TYPE:** Alarm Cable	**MAXIMUM DISTANCE:** 150M Using Alarm Type Cable	**PG:** 1 OF 1
DRAWN BY: Paul Carey	**DESCRIPTION:** Wiring diagram for a VC series panel & a KP-ET keypad.		